
R E V I S I O N					
Stg	**Rev**	**Description**	**Date**	**Int.**	**App**
F	01	ISSUED FOR PRELIMINARY CLIENT DISCUSSION	11/10/2017	BT	SC

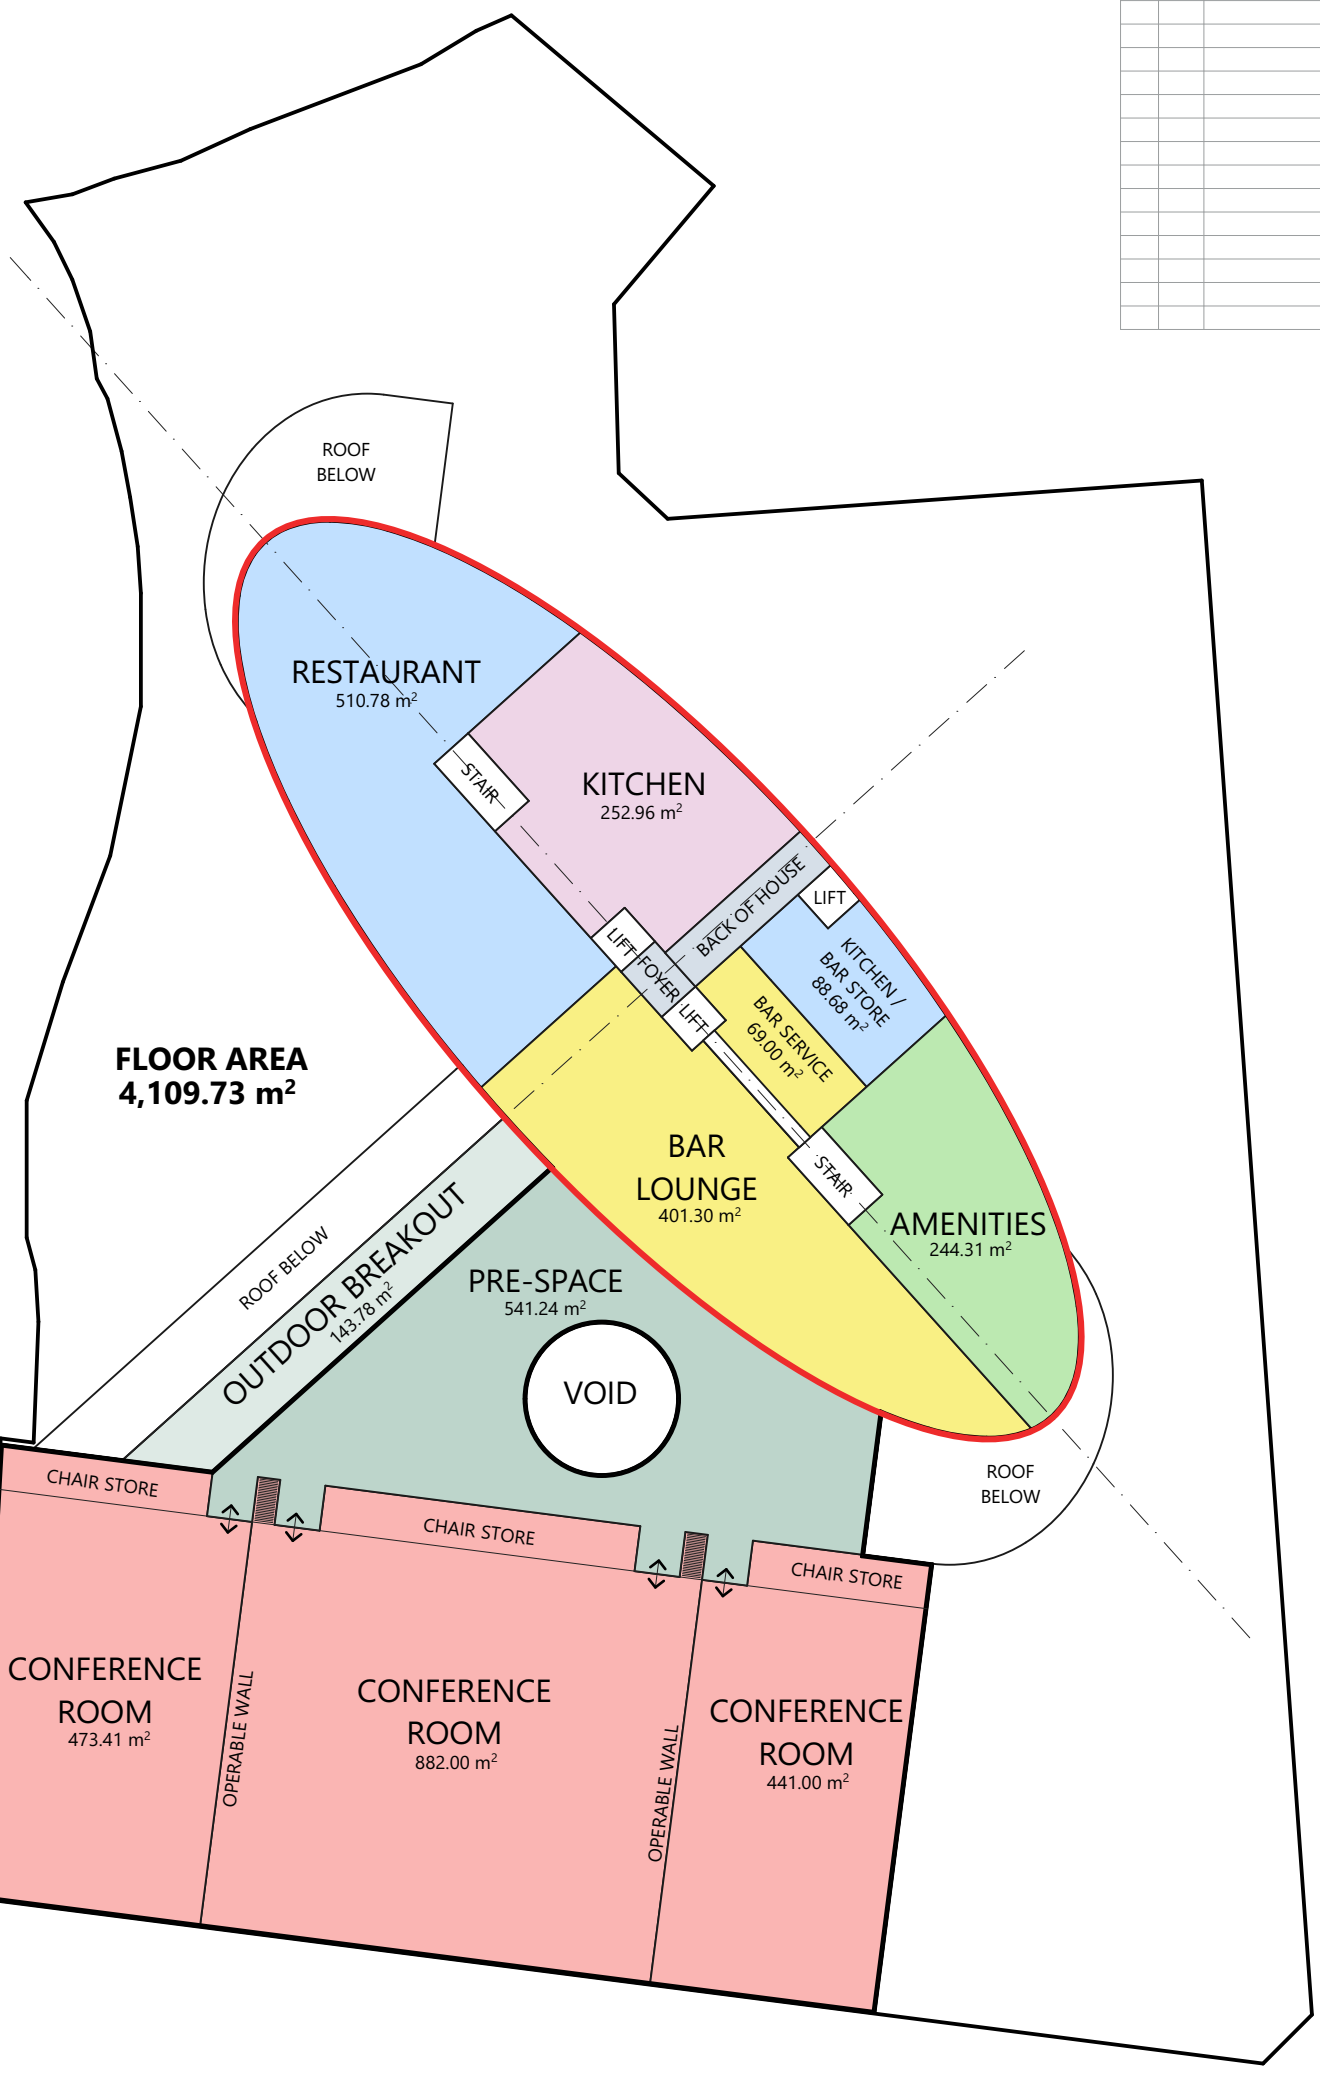

North

LEVEL 1 FLOOR PLAN

SCALE 1:500

0mm 5000 10000 15000 20000 25000

PORT MACQUARIE HOTEL AND CONFERENCE CENTRE

ARTAS ARCHITECTS

FEASIBILITY

171021

SHEET SIZE: A3 (PORTRAIT)

A7102-F01

©COPYRIGHT THESE DRAWINGS AND THE DESIGNS ARE THE PROPERTY OF ARTAS ARCHITECTS AND MUST NOT BE USED, RETAINED OR COPIED WITHOUT WRITTEN PERMISSION FROM ARTAS ARCHITECTS. (A.B.N. 75 009 583 644)