
REVISION					
Stg	Rev	Description	Date	Int.	App
F	01	ISSUED FOR PRELIMINARY CLIENT DISCUSSION	11/10/2017	BT	SC

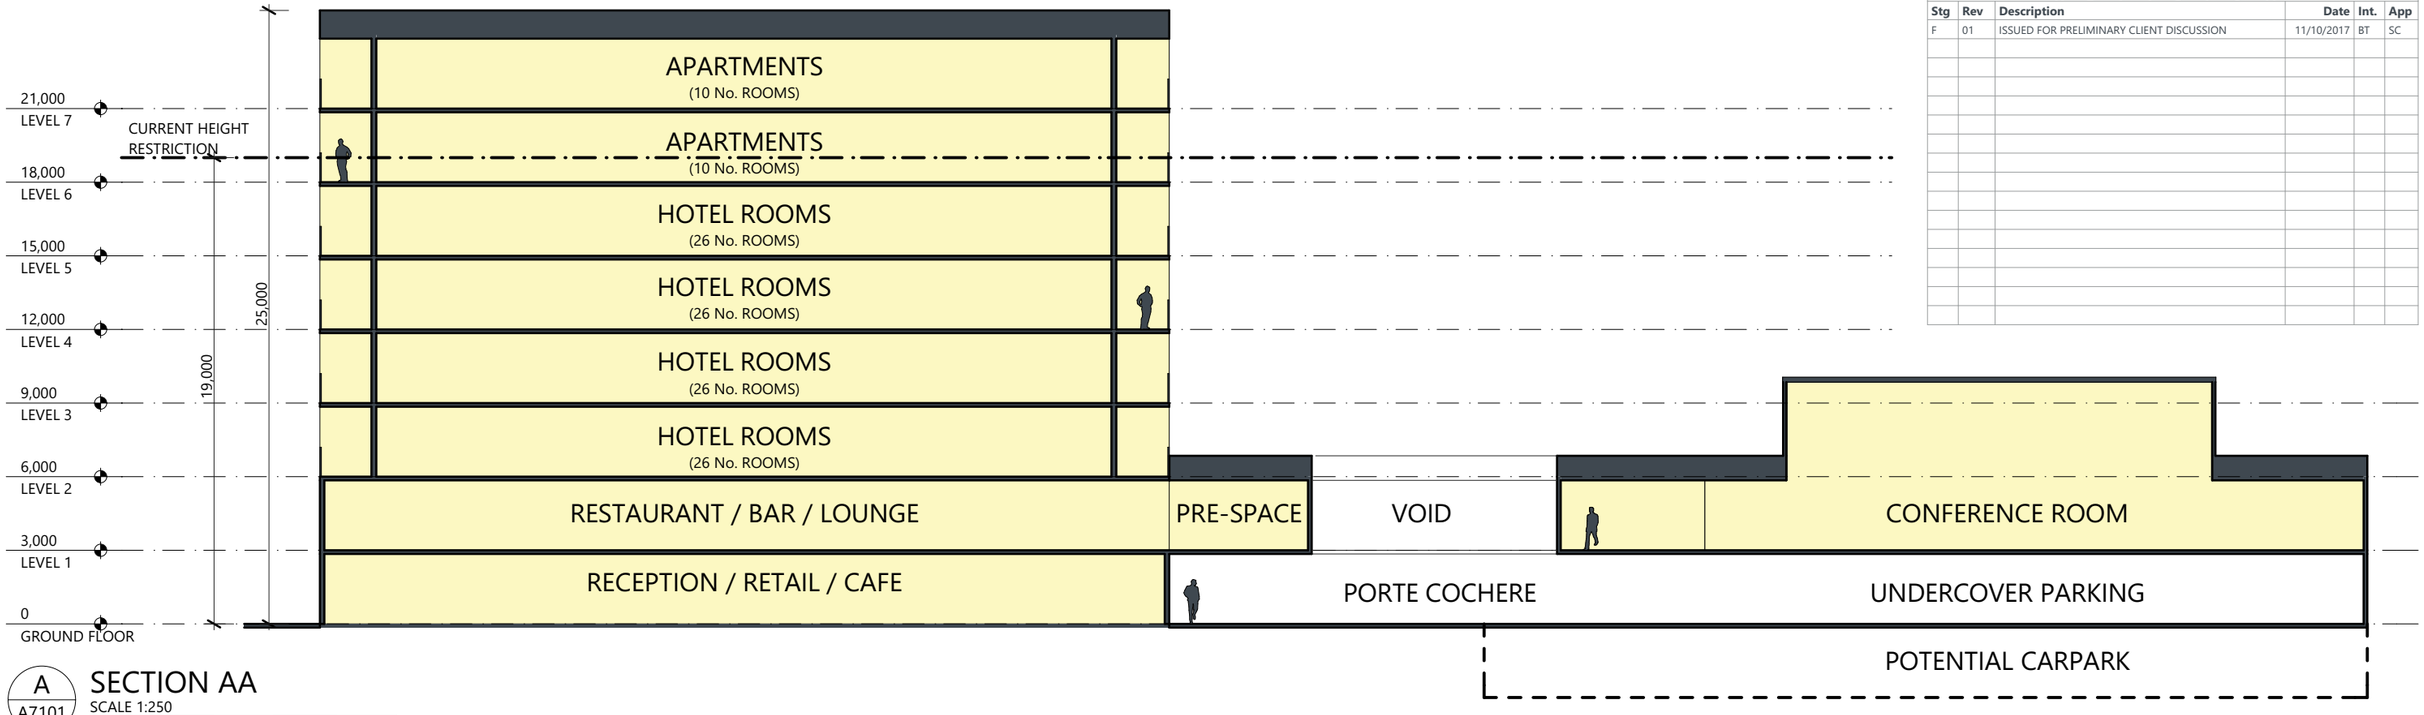


A
A7101

SECTION AA

SCALE 1:250

0mm 2500 5000 7500 10000 12500

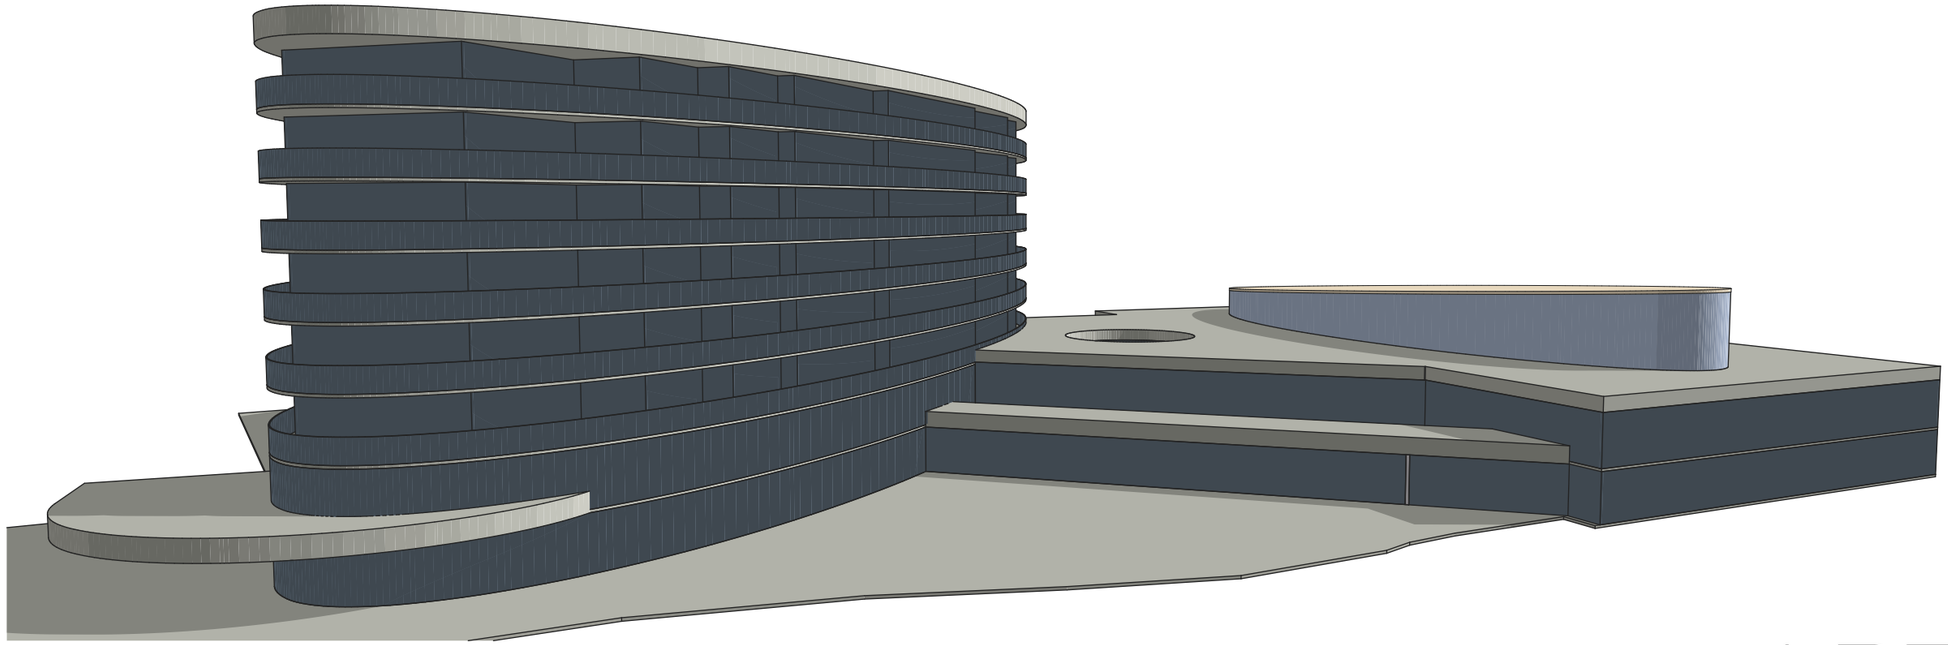

PORT MACQUARIE HOTEL

ARTAS ARCHITECTS

FEASIBILITY

171021

SHEET SIZE: A3 (LANDSCAPE)

A7104-F01

©COPYRIGHT THESE DRAWINGS AND THE DESIGNS ARE THE PROPERTY OF ARTAS ARCHITECTS AND MUST NOT BE USED, RETAINED OR COPIED WITHOUT WRITTEN PERMISSION FROM ARTAS ARCHITECTS. (A.B.N. 75 009 583 644)