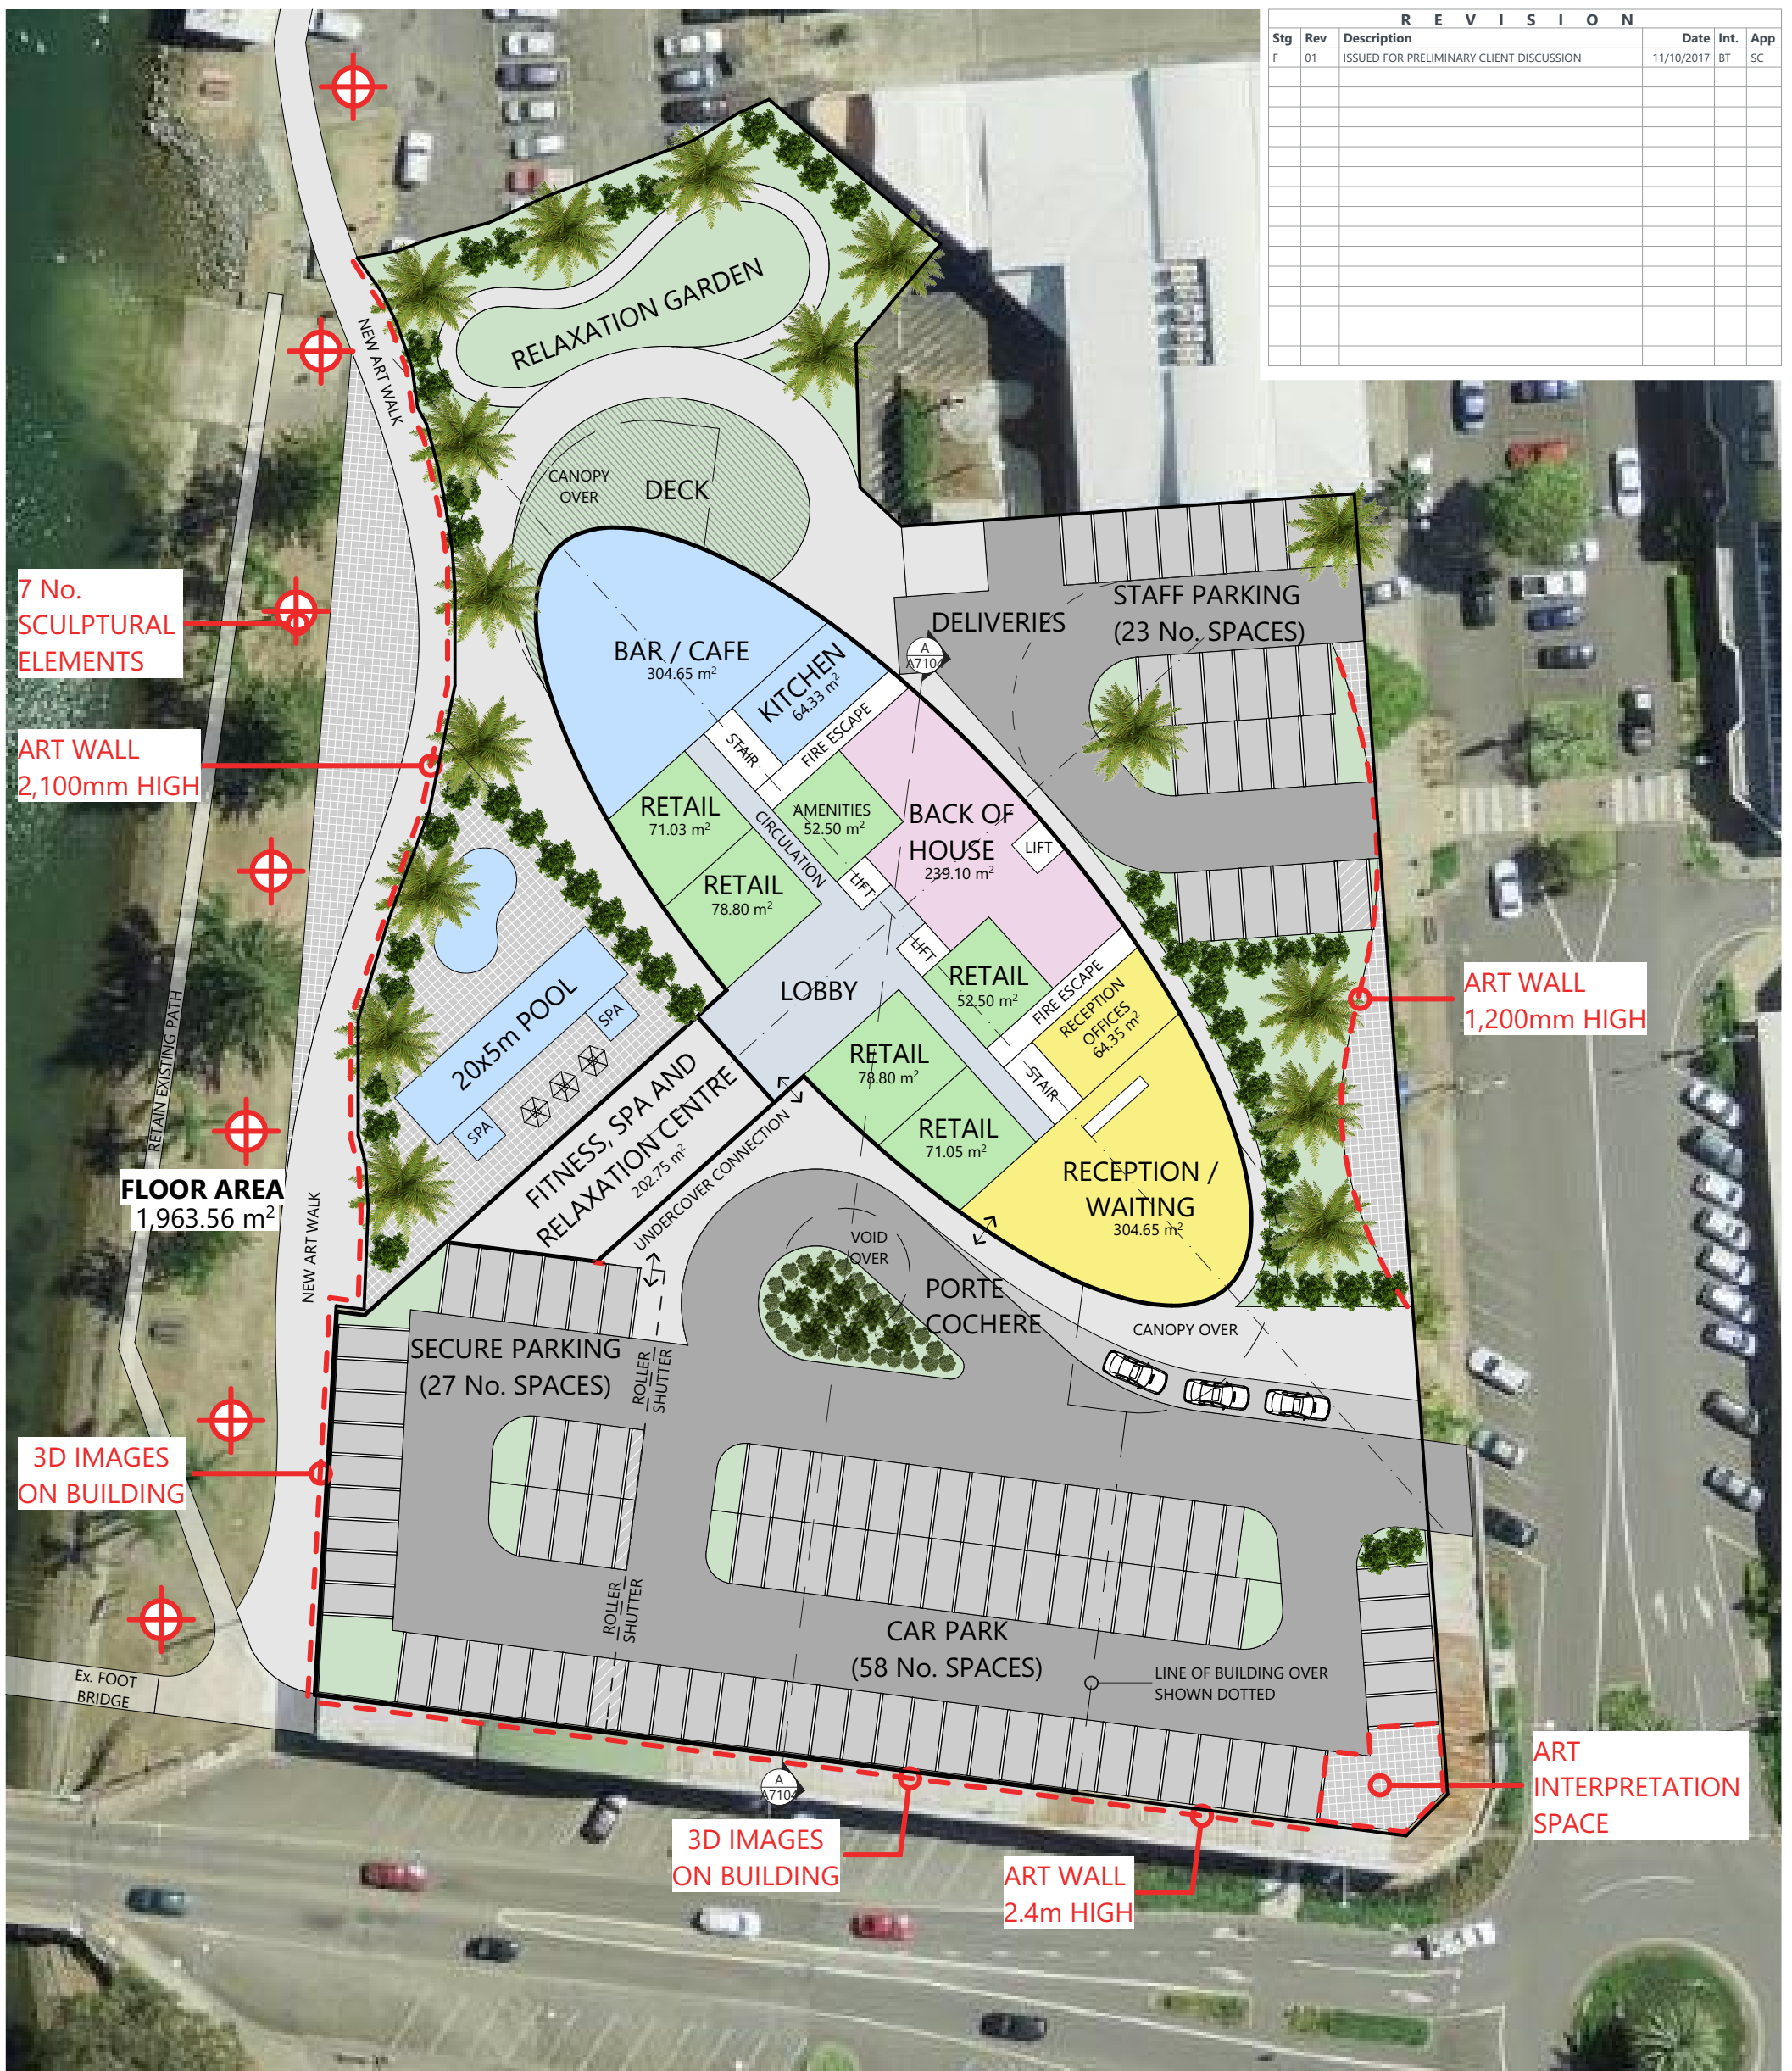
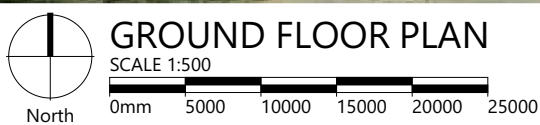


[illegible]

PORT MACQUARIE HOTEL AND CONFERENCE CENTRE

ARTAS
ARCHITECTS

FEASIBILITY

171021

SHEET SIZE: A3 (PORTRAIT)

A7101-F01

©COPYRIGHT THESE DRAWINGS AND THE DESIGNS ARE THE PROPERTY OF ARTAS ARCHITECTS AND MUST NOT BE USED, RETAINED OR COPIED WITHOUT WRITTEN PERMISSION FROM ARTAS ARCHITECTS. (A.B.N. 75 009 583 644)